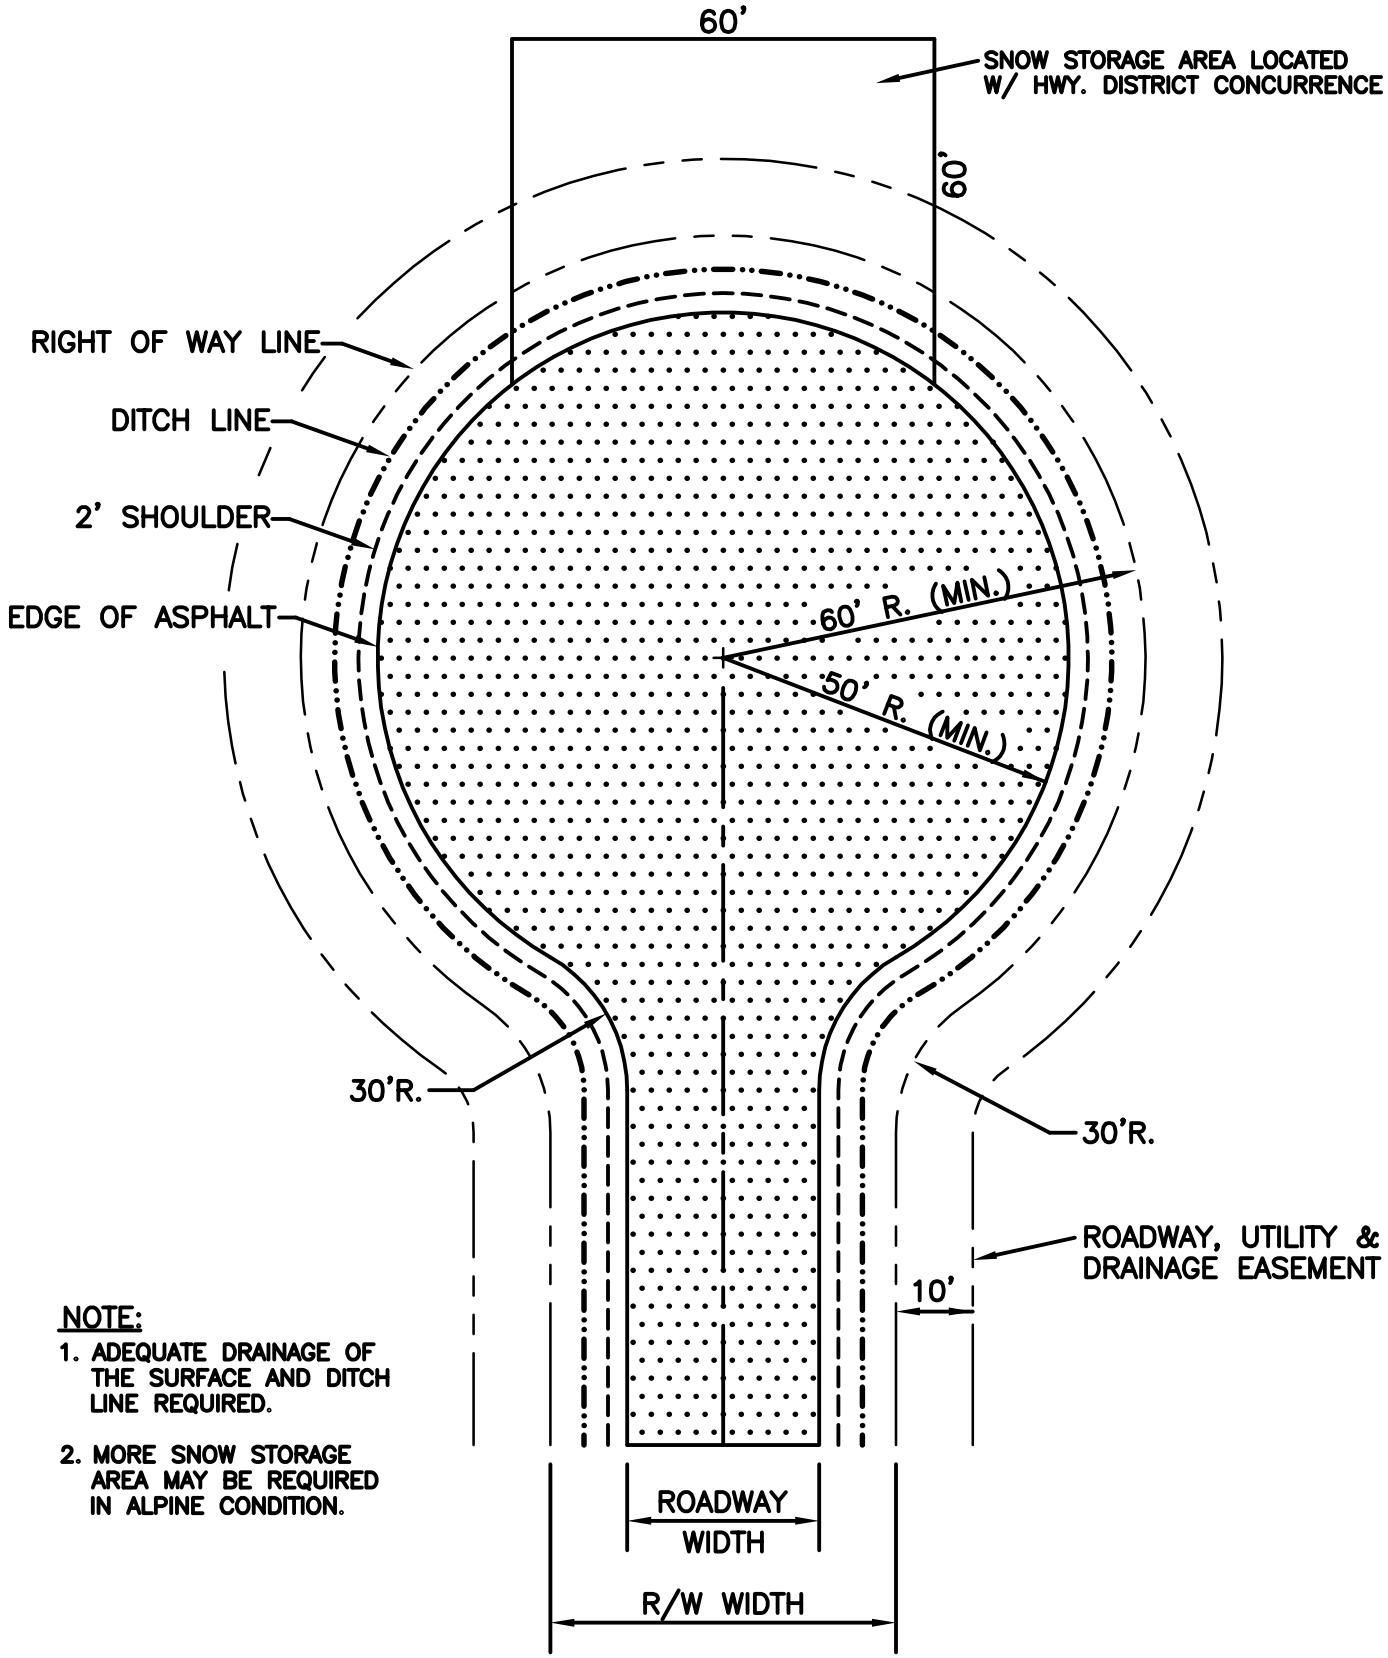

NOTE:

1. ADEQUATE DRAINAGE OF THE SURFACE AND DITCH LINE REQUIRED.
2. MORE SNOW STORAGE AREA MAY BE REQUIRED IN ALPINE CONDITION.

DATE:	JANUARY 2008	STANDARD CUL-DE-SAC LAYOUT
DESIGNED BY:	RJLE	INDEPENDENT HIGHWAY DISTRICT BONNER COUNTY, IDAHO
FILE:	SD-5.DWG	
SHEET:	SD-5	